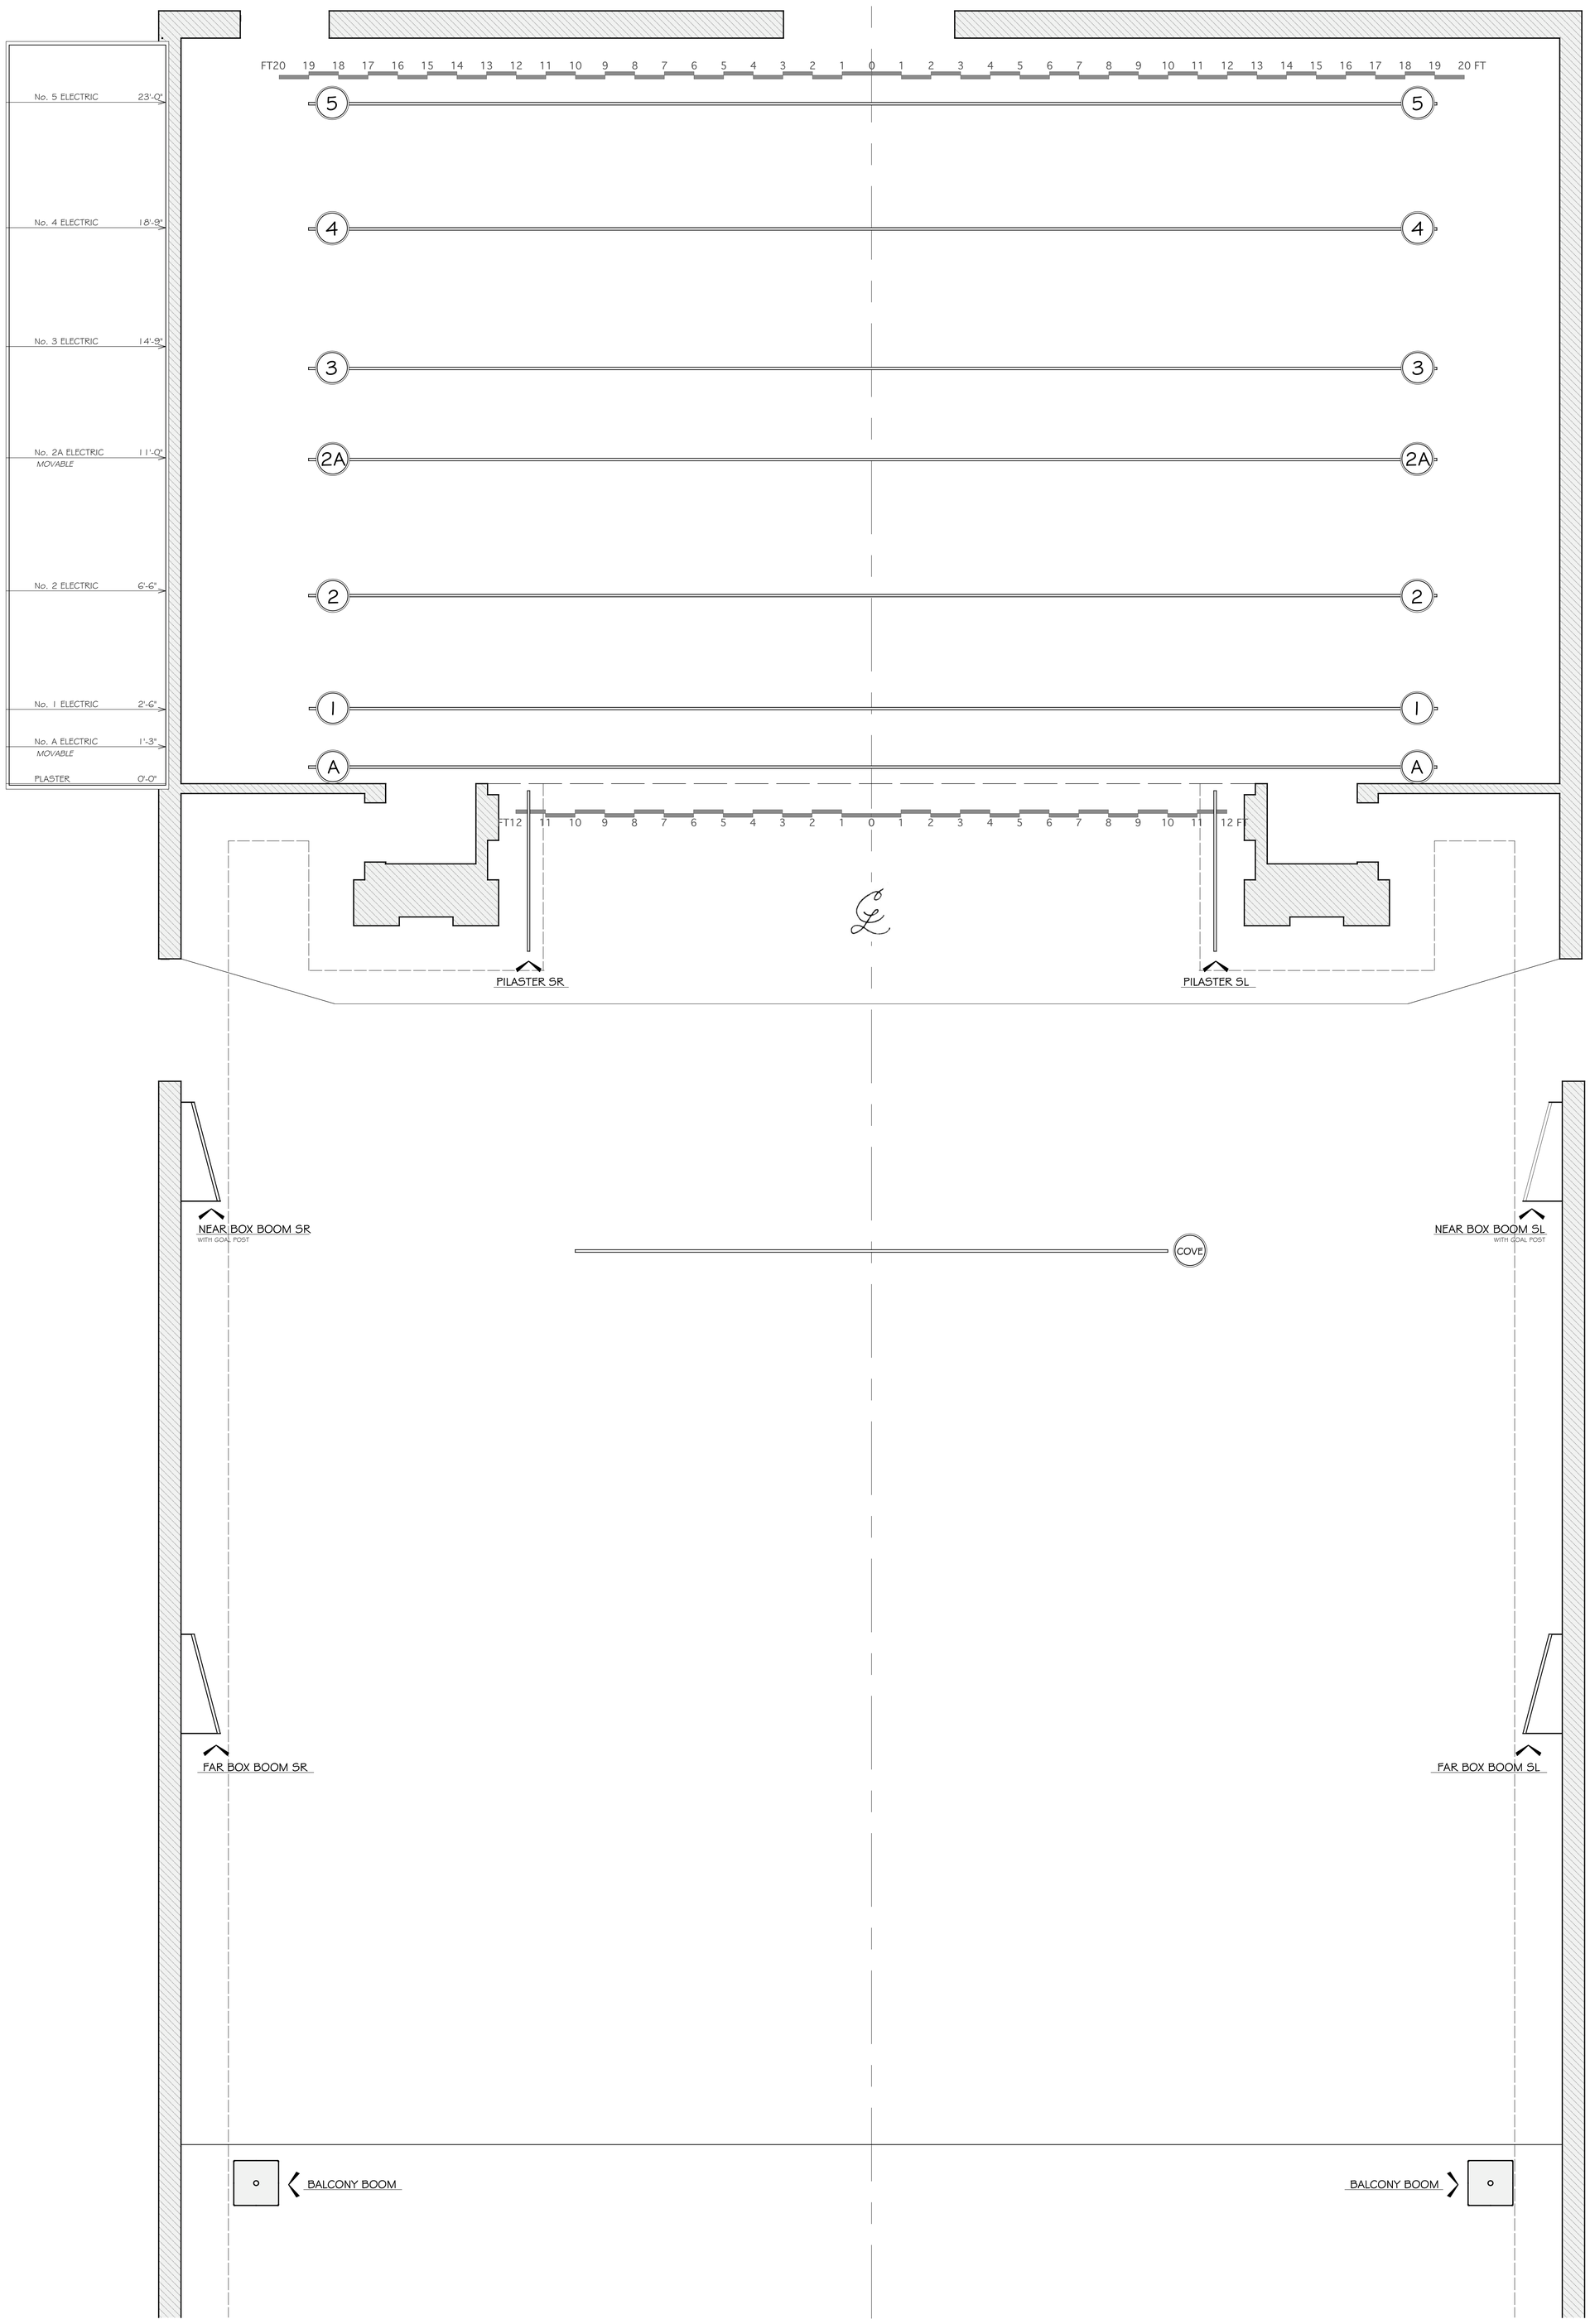

THE WESTON PLAYHOUSE

LIGHTING GROUNDPLAN

REV. 1
28 JULY 2005
SCALE: 1/2"= 1'0"
DRAWN BY: T. R. McHALE

WELCOME TO WESTON PLAYHOUSE!